

# Work Order ID 84017

**\*84017\***

Page 1

May-01-12 10:43:22 AM

Item ID: D3245-1

Accept

**\*N900040100\***

Setup Start **\*NS1\***

Revision ID:

Item Name: Panel

Stop **\*NS2\***

Start Date: 01/05/2012 Start Qty: 6.00

**\*6\***

Cust Item ID:

Required Date: 15/05/2012 Req'd Qty: 6.00

**\*6\***

Customer:

Reference:

Approvals: Process Plan: MLJ

Date: 12/05/02 Tooling:

Date:

Run Start **\*NR1\***

QC:

Date: SPC (Y/N):

Date:

Stop **\*NR2\***

Sequence ID/ Work Center ID	Operation Description	Set Up/ Run Hours	Tool ID	Tool #	Plan Code	Accept Qty	Reject Qty	Reject Number	Insp. Stamp
Draw Nbr	Revision Nbr								
D3245	Rev B								

100

0.00

**\*100\***

FLOW WATER JET

Waterjet

Memo

0.00

FLOW CNC Waterjet

1-Cut as per Dwg D3245 \*\*\*\*\*prog.D3245-1/-2\*\*\*\*\* Dwg

Rev: B Prog Rev: B 2-Deburr if necessary

110

0.00

**\*110\***

QC2- Inspect parts off machine FAI/FAIB.

QC

Memo

0.00

Quality Control

120

0.00

**\*120\***

QC8- Inspect parts - second check

QC

Memo

0.00

Quality Control

Jm 12-5-14

Jm 12-5-14

12 05 14

W/O:		WORK ORDER CHANGES					
DATE	STEP	PROCEDURE CHANGE	By	Date	Qty	Approval Chief Eng / Prod Mgr	Approval QC Inspector

Part No: \_\_\_\_\_ PAR #: \_\_\_\_\_ Fault Category: \_\_\_\_\_ NCR: Yes No DQA: \_\_\_\_\_ Date: \_\_\_\_\_

Resolution: \_\_\_\_\_ Disposition: \_\_\_\_\_ QA: N/C Closed: \_\_\_\_\_ Date: \_\_\_\_\_

NCR:		WORK ORDER NON-CONFORMANCE (NCR)						
DATE	STEP	Description of NC Section A	Corrective Action Section B			Verification Section C	Approval Chief Eng	Approval QC Inspector
			Initial Chief Eng	Action Description Chief Eng	Sign & Date			

**NOTE:** Date & initial all entries

**\*84017\***

Page 2

\*N900040100\*

Setup Start \*NS1\*

Stop \*NS2\*

**Start Date:** 01/05/2012    **Start Qty:** 6.00    **\*6\***

**Cust Item ID:**

**Required Date:** 15/05/2012      **Req'd Qty:** 6.00      **\*6\***

**Customer:**

Run Start \*NR1\*

**Approvals:**      **Process Plan:** \_\_\_\_\_ **Date:** \_\_\_\_\_ **Tooling:** \_\_\_\_\_ **Date:** \_\_\_\_\_

Stop \*NR2\*

QC: \_\_\_\_\_ Date: \_\_\_\_\_ SPC (Y/N): \_\_\_\_\_ Date: \_\_\_\_\_

**Insp.  
Stamp**

**\*130\***

0.00

Brake NC

## Memo

Brake NC

Deburr if necessary C'sink as per Dwg D3245 Form D3245-1 as per Dwg D3245 Identify as D3245-1

SB 12/06/27

⑥

Stamp  
12/07/09

0.00

**\*140\***

QC5- Inspect part completeness to step on W/O

0.00

QC

## Memo

## Quality Control

5.7(4)(c)

✓6

0.00

**\*150\***

Identify as per dwg & Stock Location

0.00

## Packaging

## Memo

## Packaging

Location ST  
232B

6x

Sp  
12-7-13

W/O:		WORK ORDER CHANGES					
DATE	STEP	PROCEDURE CHANGE	By	Date	Qty	Approval Chief Eng / Prod Mgr	Approval QC Inspector

Part No: \_\_\_\_\_ PAR #: \_\_\_\_\_ Fault Category: \_\_\_\_\_ NCR: Yes No DQA: \_\_\_\_\_ Date: \_\_\_\_\_

Resolution: \_\_\_\_\_ Disposition: \_\_\_\_\_ QA: N/C Closed: \_\_\_\_\_ Date: \_\_\_\_\_

NCR:		WORK ORDER NON-CONFORMANCE (NCR)						
DATE	STEP	Description of NC Section A	Corrective Action Section B			Verification Section C	Approval Chief Eng	Approval QC Inspector
			Initial Chief Eng	Action Description Chief Eng	Sign & Date			

NOTE: Date & initial all entries

**Work Order ID 84017**

May-01-12 10:43:22 AM

**\*84017\***

Page 3

Item ID: D3245-1

Accept

**\*N900040100\***Setup Start **\*NS1\***

Revision ID:

Stop **\*NS2\***

Item Name: Panel

Start Date: 01/05/2012 Start Qty: 6.00

**\*6\***

Cust Item ID:

Required Date: 15/05/2012 Req'd Qty: 6.00

**\*6\***

Customer:

Reference:

Approvals: Process Plan: \_\_\_\_\_ Date: \_\_\_\_\_ Tooling: \_\_\_\_\_ Date: \_\_\_\_\_

Run Start **\*NR1\***

QC: \_\_\_\_\_ Date: \_\_\_\_\_ SPC (Y/N): \_\_\_\_\_ Date: \_\_\_\_\_

Stop **\*NR2\***Sequence ID/  
Work Center IDOperation  
DescriptionSet Up/  
Run Hours

Tool ID

Tool #

Plan  
CodeAccept  
QtyReject  
QtyReject  
NumberInsp.  
Stamp

160

QC21- Final Inspection - Work Order Release

0.00

**\*160\***

QC

Memo

0.00

Quality Control

12/7/23 98  
MP  
12-07-20

W/O:		WORK ORDER CHANGES					
DATE	STEP	PROCEDURE CHANGE	By	Date	Qty	Approval Chief Eng / Prod Mgr	Approval QC Inspector

Part No: \_\_\_\_\_ PAR #: \_\_\_\_\_ Fault Category: \_\_\_\_\_ NCR: Yes No DQA: \_\_\_\_\_ Date: \_\_\_\_\_

Resolution: \_\_\_\_\_ Disposition: \_\_\_\_\_ QA: N/C Closed: \_\_\_\_\_ Date: \_\_\_\_\_

NCR:		WORK ORDER NON-CONFORMANCE (NCR)						
DATE	STEP	Description of NC Section A	Corrective Action Section B			Verification Section C	Approval Chief Eng	Approval QC Inspector
			Initial Chief Eng	Action Description Chief Eng	Sign & Date			

**NOTE:** Date & initial all entries

# Picklist Print

May-01-12 10:43:26 AM

Page 1

Work Order ID: 84017

\*84017\*

Parent Item: D3245-1

\*D3245-1\*

Parent Item Name: Panel

Start Date: 01/05/2012

Required Date: 15/05/2012

Start Qty: 6.00

Required Qty: 6.00

Comments: IPP A04.07.07New issueKJ/JLM  
IPP Rev:b ECN 1052 07-10-31 DD verified by:

Component Item ID/ Item Name	Replacement Item ID	Mfg/ Purch	Bin Item	Primary Location	Last Location	Route Seq ID	Unit of Measure	Qty on Hand	Qty per Kit	Total Qty	Qty Issued	Date Issued	Status
M304S22GA		Purchased	No			100	sf	116.8600	0.804	5.077895			

\*M304S22GA\*

\*\*

304/316 .032 Sheet

Location

Loc Qty

Loc Code

MAT020

116.86

118271

11.88

120866

104.98

20866

Jm  
12-5-14

W/O:		WORK ORDER CHANGES					
DATE	STEP	PROCEDURE CHANGE	By	Date	Qty	Approval Chief Eng / Prod Mgr	Approval QC Inspector

Part No: \_\_\_\_\_ PAR #: \_\_\_\_\_ Fault Category: \_\_\_\_\_ NCR: Yes No DQA: \_\_\_\_\_ Date: \_\_\_\_\_

Resolution: \_\_\_\_\_ Disposition: \_\_\_\_\_ QA: N/C Closed: \_\_\_\_\_ Date: \_\_\_\_\_

NCR:		WORK ORDER NON-CONFORMANCE (NCR)						
DATE	STEP	Description of NC Section A	Corrective Action Section B			Verification Section C	Approval Chief Eng	Approval QC Inspector
			Initial Chief Eng	Action Description Chief Eng	Sign & Date			

**NOTE:** Date & initial all entries



DART AEROSPACE LTD		Work Order:	84017
Description: <u>Doubler Panel</u>		Part Number:	D3245-1
Inspection Dwg: D3245	Rev: B	Page 1 of 1	

### FIRST ARTICLE INSPECTION CHECKLIST

☒ First Article ☐ Prototype

Drawing Dimension	Tolerance	Actual Dimension	Accept	Reject	Method of Inspection	Comments
Ø0.098	+0.004/-0.001	0.101	✓		✓	HB-02
Ø0.375	+0.006/-0.001	0.379	✓		✓	HB-02
0.400	+/-0.010	0.400	✓		✓	HB-02
1.117	+/-0.010	1.116	✓		✓	HB-02
1.150	+/-0.010	1.142	✓		✓	HB-02
1.000	+/-0.010	0.997	✓		✓	HB-02
10.57	+/-0.030	10.580	✓		✓	Prod-W-J-02
9.500	+/-0.010	9.499	✓		✓	HB- Prod-W-J-02
8.350	+/-0.010	8.349	✓		✓	Prod-W-J-02
3.500	+/-0.010	3.499	✓		✓	HB-02
9.40	+/-0.030	9.402	✓		✓	Prod-W-J-02
11.04	+/-0.030	11.046	✓		✓	Prod-W-J-02
6.200	+/-0.010	6.194	✓		✓	HB-02
2.230	+/-0.010	2.235	✓		✓	HB-02
2.020	+/-0.010	2.028	✓		✓	HB-02

Measured by: <u>Sm</u>	Audited by: <u>[Signature]</u>	Prototype Approval:	N/A	
Date: <u>12-5-14</u>	Date: <u>12.05.14</u>	Date:	N/A	
Rev	Date	Change	Revised by	Approved
A	08.09.04	New Issue	KJ/DD <u>[Signature]</u>	<u>[Signature]</u>


W/O:		WORK ORDER CHANGES					
DATE	STEP	PROCEDURE CHANGE	By	Date	Qty	Approval Chief Eng / Prod Mgr	Approval QC Inspector

Part No: \_\_\_\_\_ PAR #: \_\_\_\_\_ Fault Category: \_\_\_\_\_ NCR: Yes No DQA: \_\_\_\_\_ Date: \_\_\_\_\_

Resolution: \_\_\_\_\_ Disposition: \_\_\_\_\_ QA: N/C Closed: \_\_\_\_\_ Date: \_\_\_\_\_


NCR:		WORK ORDER NON-CONFORMANCE (NCR)						
DATE	STEP	Description of NC Section A	Corrective Action Section B.			Verification Section C	Approval Chief Eng	Approval QC Inspector
			Initial Chief Eng	Action Description Chief Eng	Sign & Date			

**NOTE:** Date & initial all entries

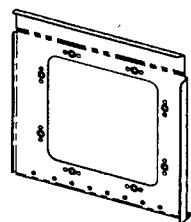

D3245-1  
PANEL

2350-18-C3Y DZUS  
RIGID RECEPTACLE (1)  
MS20427M3-3 RIVET (2)  
(8 PLACES)

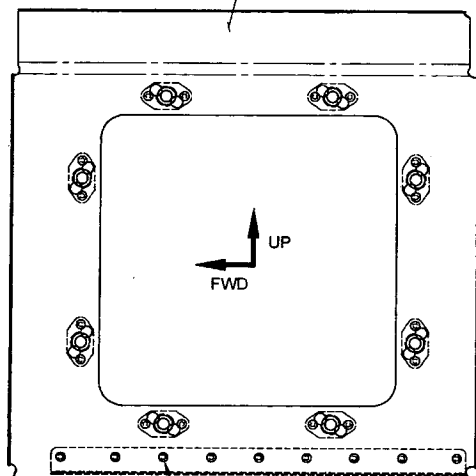

MS20615M3-3 RIVET Ø  
(9 PLACES)

**D3245-041 ACCESS PANEL ASSEMBLY**

**RELEASED**  
17-07-10-23

**NOTES:**

- 1) MATERIAL: N/A
- 2) FINISH: NONE
- 3) TOLERANCES: PER DART QSI 018 UNLESS OTHERWISE NOTED
- 4) UNITS: INCHES UNLESS OTHERWISE NOTED
- 5) ASSEMBLE IN ACCORDANCE WITH DART QSI 002
- 6) IDENTIFICATION: IDENTIFY WITH DART P/N "D3245-XX" AND B/N "BXXXXX" USING FINE POINT PERMANENT INK MARKER
- 7) WEIGHT: 0.83 lbs

SHOP COPY  
RETURN TO  
ENGINEERING  
UNCONTROLLED COPY  
WITHOUT NOTICE  
WORK ORDER  
NO. 84017 MLJ

12/05/02

D3245-5  
ANGLE PLATE

0.032  
GAP



D3245-5  
ANGLE PLATE

0.032  
GAP

QTY -041	QTY -042	P/N	DESCRIPTION
X		D3245-041	ACCESS PANEL ASSEMBLY, LH
	X	D3245-042	ACCESS PANEL ASSEMBLY, RH
1		D3245-1	PANEL
	1	D3245-2	PANEL
1		D3245-5	ANGLE PLATE
8	8	2350-18-C3Y	DZUS RIGID RECEPTACLE
16	16	MS20427M3-3	RIVET
9	9	MS20615M3-3	RIVET

2350-18-C3Y DZUS  
RIGID RECEPTACLE (1)  
MS20427M3-3 RIVET (2)  
(8 PLACES)

D3245-2  
PANEL

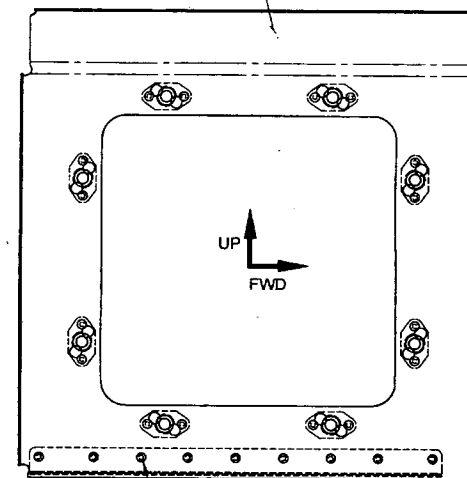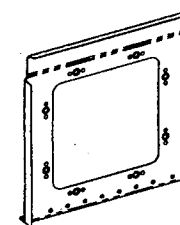

MS20615M3-3 RIVET  
(9 PLACES)

**D3245-042 ACCESS PANEL ASSEMBLY**

B	REMOVE Ø0.204 HOLES FROM D3245-1/-1F. REMOVE MS21060-L3K NUTPLATES & DURABLE BLACK GASKETS FROM D3245-041/-042. HOLES AND ITEMS ARE NOW PART OF INSTALLATION. ASSIGN P/Ns TO GASKETS & REFORMAT DRAWING.	MB	07.10.02
A	NEW ISSUE	RF	04.01.27
REV.	DESCRIPTION	BY	DATE
DESIGN			
DRAWN			
CHECKED			
MFG. APPR.			
APPROVED			
DE APPR.			
DATE	07.10.02		
<b>DART AEROSPACE LTD</b> HAWKESBURY, ONTARIO, CANADA DRAWING NO. <b>D3245</b> REV. B SHEET 1 OF 7 TITLE <b>ACCESS PANEL ASSEMBLY</b> SCALE 1:2.5 <small>COPYRIGHT © 2004 BY DART AEROSPACE LTD THIS DOCUMENT IS PRIVATE AND CONFIDENTIAL AND IS SUPPLIED ON THE EXPRESS CONDITION THAT IT IS NOT TO BE USED FOR ANY PURPOSE OR COPIED OR COMMUNICATED TO ANY OTHER PERSON WITHOUT WRITTEN PERMISSION FROM DART AEROSPACE LTD.</small>			



W/O:		WORK ORDER CHANGES					
DATE	STEP	PROCEDURE CHANGE	By	Date	Qty	Approval Chief Eng / Prod Mgr	Approval QC Inspector

Part No: \_\_\_\_\_ PAR #: \_\_\_\_\_ Fault Category: \_\_\_\_\_ NCR: Yes No DQA: \_\_\_\_\_ Date: \_\_\_\_\_






Resolution: \_\_\_\_\_ Disposition: \_\_\_\_\_ QA: N/C Closed: \_\_\_\_\_ Date: \_\_\_\_\_

NCR:		WORK ORDER NON-CONFORMANCE (NCR)						
DATE	STEP	Description of NC Section A	Corrective Action Section B			Verification Section C	Approval Chief Eng	Approval QC Inspector
			Initial Chief Eng	Action Description Chief Eng	Sign & Date			

**NOTE:** Date & initial all entries

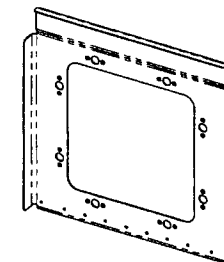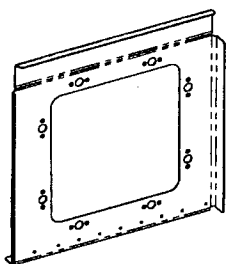

84017

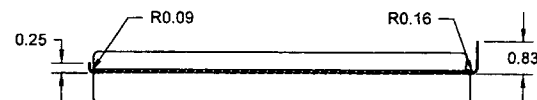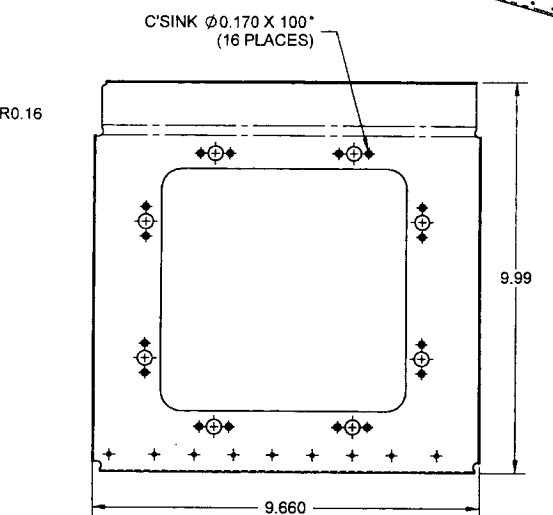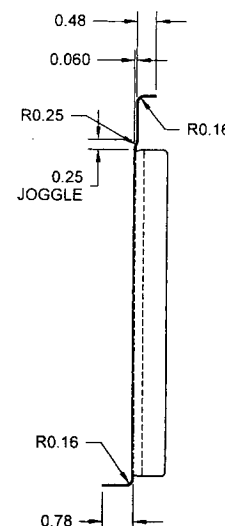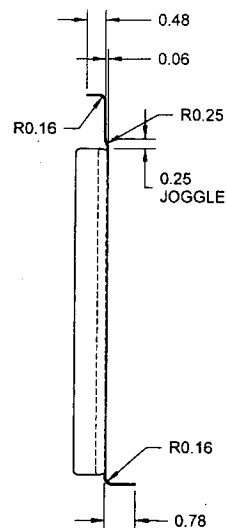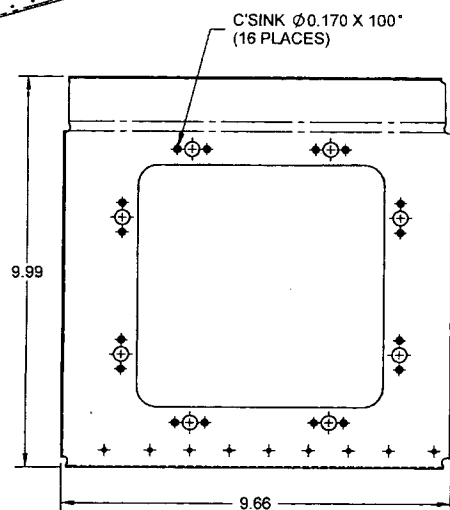

D3245-1 PANEL BEND DETAIL, LH



D3245-2 PANEL BEND DETAIL, RH

RELEASED  
07-10-23

- NOTES:
- 1) MATERIAL: MAKE FROM D3245-1F
  - 2) FINISH: NONE
  - 3) TOLERANCES: PER DART QSI 018 UNLESS OTHERWISE NOTED
  - 4) UNITS: INCHES UNLESS OTHERWISE NOTED
  - 5) BREAK SHARP EDGES: N/A
  - 6) IDENTIFICATION: N/A
  - 7) WEIGHT: 0.70 lbs

DESIGN	7F	DART AEROSPACE LTD	
DRAWN	PH	HAWKESBURY, ONTARIO, CANADA	
CHECKED	PH	DRAWING NO.	REV. B
MFG. APPR.	DS	D3245	SHEET 2 OF 7
APPROVED	7F	TITLE	SCALE
DE APPR.	7F	ACCESS PANEL ASSEMBLY 1:3	
DATE	07.10.02	COPYRIGHT © 2004 BY DART AEROSPACE LTD	
THIS DOCUMENT IS PRIVATE AND CONFIDENTIAL AND IS SUPPLIED ON THE EXPRESS CONDITION THAT IT IS NOT TO BE USED FOR ANY PURPOSE OR COPIED OR COMMUNICATED TO ANY OTHER PERSON WITHOUT WRITTEN PERMISSION FROM DART AEROSPACE LTD.			

W/O:		WORK ORDER CHANGES					
DATE	STEP	PROCEDURE CHANGE	By	Date	Qty	Approval Chief Eng / Prod Mgr	Approval QC Inspector


Part No: \_\_\_\_\_ PAR #: \_\_\_\_\_ Fault Category: \_\_\_\_\_ NCR: Yes No DQA: \_\_\_\_\_ Date: \_\_\_\_\_

Resolution: \_\_\_\_\_ Disposition: \_\_\_\_\_ QA: N/C Closed: \_\_\_\_\_ Date: \_\_\_\_\_

NCR:		WORK ORDER NON-CONFORMANCE (NCR)						
DATE	STEP	Description of NC Section A	Corrective Action Section B			Verification Section C	Approval Chief Eng	Approval QC Inspector
			Initial Chief Eng	Action Description Chief Eng	Sign & Date			

**NOTE:** Date & initial all entries



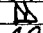

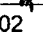
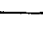
D3245-5 DOOR

2351-20-009-C3Y STUD (1)  
127H-35 GROMMET (1)  
(8 PLACES)D3245-7 GASKET  
(REF)8.00  
(TYP, REF)**D3245-043 DOOR ASSEMBLY**INSTALL D3245-7  GASKET ON THIS SIDE

QTY -043	P/N	DESCRIPTION
X	D3245-043	ACCESS PANEL ASSEMBLY
1	D3245-3	DOOR
1	D3245-7	GASKET
8	2351-20-009-C3Y	STUD
8	127H-35	GROMMET

## NOTES:

- 1) MATERIAL: N/A
- 2) FINISH: NONE
- 3) TOLERANCES: PER DART QSI 018 UNLESS OTHERWISE NOTED
- 4) UNITS: INCHES UNLESS OTHERWISE NOTED
- 5) BREAK SHARP EDGES: N/A
- 6) INSTALL D3245-7 GASKET USING 3M SCOTCH-GRIP 1300/1300L ADHESIVE IN ACCORDANCE WITH MANUFACTURER'S INSTRUCTIONS
- 7) ASSEMBLE IN ACCORDANCE WITH DART QSI 002
- 8) IDENTIFICATION: IDENTIFY WITH DART P/N "D3245-043" AND B/N "BXXXXX" USING FINE POINT PERMANENT INK MARKER
- 9) WEIGHT: 0.73 lbs

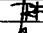DESIGN		<b>DART AEROSPACE LTD</b>	
DRAWN		HAWKESBURY, ONTARIO, CANADA	
CHECKED		DRAWING NO. <b>D3245</b>	REV. B
MFG. APPR.		SHEET 3 OF 7	
APPROVED		TITLE	SCALE
DE APPR.		<b>ACCESS PANEL ASSEMBLY</b>	1:2
DATE	07.10.02	COPYRIGHT © 2004 BY DART AEROSPACE LTD <small>THIS DOCUMENT IS PRIVATE AND CONFIDENTIAL AND IS SUPPLIED ON THE EXPRESS CONDITION THAT IT IS NOT TO BE USED FOR ANY PURPOSE OR COPIED OR COMMUNICATED TO ANY OTHER PERSON WITHOUT WRITTEN PERMISSION FROM DART AEROSPACE LTD.</small>	

RELEASED  
27-10-03

W/O:		WORK ORDER CHANGES					
DATE	STEP	PROCEDURE CHANGE	By	Date	Qty	Approval Chief Eng / Prod Mgr	Approval QC Inspector


Part No: \_\_\_\_\_ PAR #: \_\_\_\_\_ Fault Category: \_\_\_\_\_ NCR: Yes No DQA: \_\_\_\_\_ Date: \_\_\_\_\_

Resolution: \_\_\_\_\_ Disposition: \_\_\_\_\_ QA: N/C Closed: \_\_\_\_\_ Date: \_\_\_\_\_


NCR:		WORK ORDER NON-CONFORMANCE (NCR)						
DATE	STEP	Description of NC Section A	Corrective Action Section B			Verification Section C	Approval Chief Eng	Approval QC Inspector
			Initial Chief Eng	Action Description Chief Eng	Sign & Date			

**NOTE:** Date & initial all entries




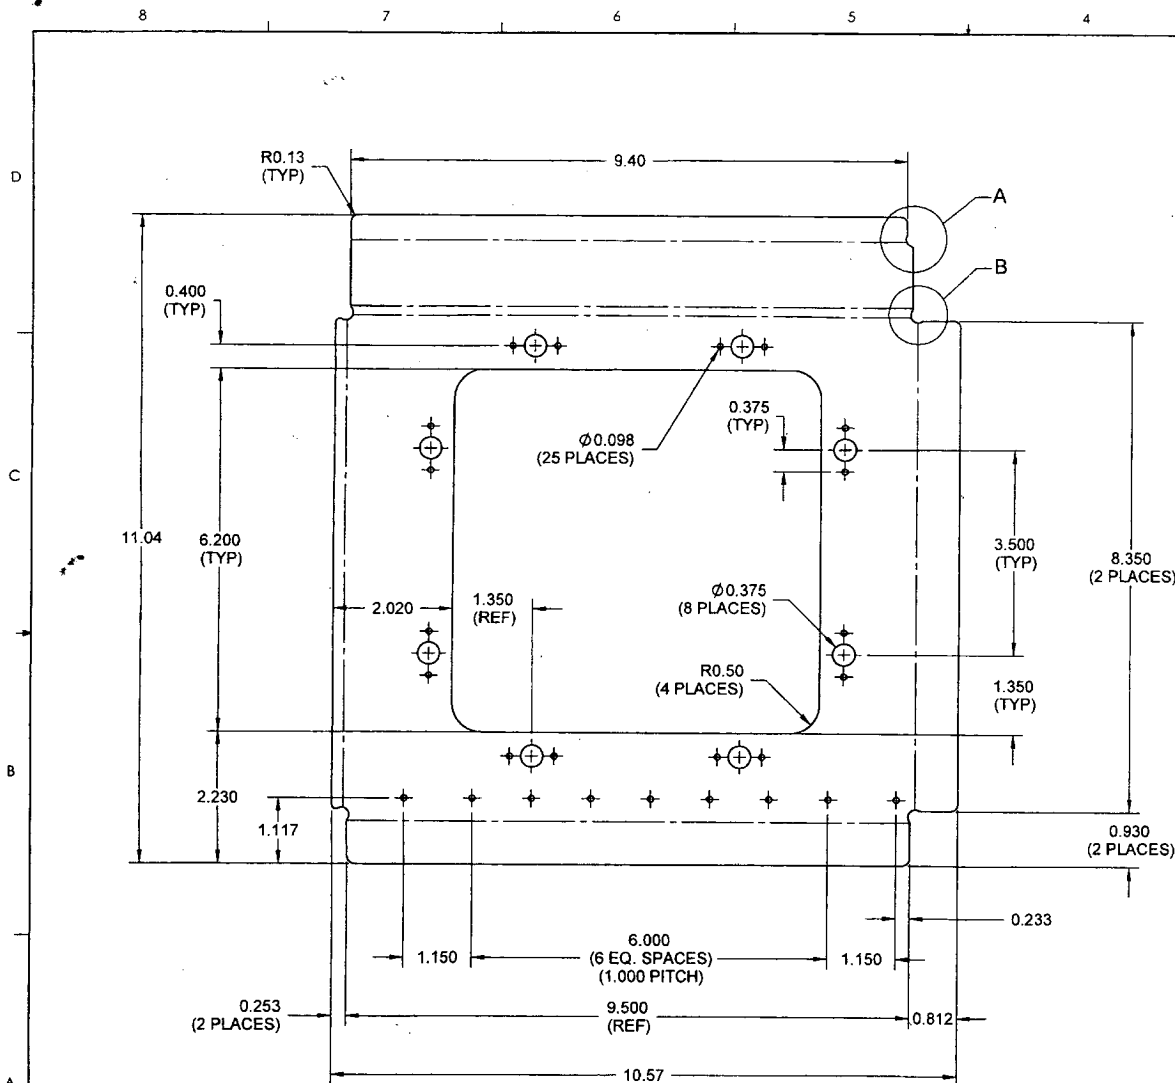

**D3245-1F PANEL FLAT PATTERN**

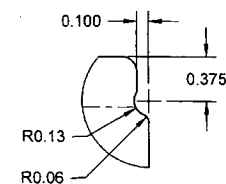

**DETAIL A: RELIEF**  
SCALE 1:1

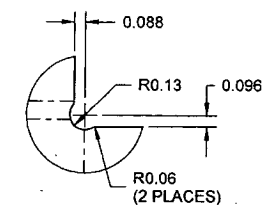

**DETAIL B: RELIEF**  
(TYP. 4 PLACES)  
SCALE 1:1

**NOTES:**

- 1) MATERIAL: AISI 304/316 STAINLESS STEEL SHEET  
(0.032 THICK, REF)  
PER MIL-S-5019 (ANNEALED) 2B FINISH  
(REF. DART SPEC. M304S22GA)
- 2) FINISH: NONE
- 3) TOLERANCES: PER DART QSI 018 UNLESS OTHERWISE NOTED
- 4) UNITS: INCHES UNLESS OTHERWISE NOTED
- 5) BREAK SHARP EDGES: 0.005 TO 0.010 MAX
- 6) IDENTIFICATION: N/A
- 7) WEIGHT: 0.70 lbs

DESIGN	#	<b>DART AEROSPACE LTD</b>	
DRAWN	B	HAWKESBURY, ONTARIO, CANADA	
CHECKED	PH	DRAWING NO.	REV. B
MFG. APPR.	N	<b>D3245</b>	SHEET 4 OF 7
APPROVED	JS	TITLE	SCALE
DE APPR.	JS	<b>ACCESS PANEL ASSEMBLY</b>	
DATE	07.10.02	COPYRIGHT © 2004 BY DART AEROSPACE LTD	
THIS DOCUMENT IS PRIVATE AND CONFIDENTIAL AND IS SUPPLIED ON THE EXPRESS CONDITION THAT IT IS NOT TO BE USED FOR ANY PURPOSE OR COMPILED OR COMMUNICATED TO ANY OTHER PERSON WITHOUT WRITTEN PERMISSION FROM DART AEROSPACE LTD.			

W/O:		WORK ORDER CHANGES					
DATE	STEP	PROCEDURE CHANGE	By	Date	Qty	Approval Chief Eng / Prod Mgr	Approval QC Inspector

Part No: \_\_\_\_\_ PAR #: \_\_\_\_\_ Fault Category: \_\_\_\_\_ NCR: Yes No DQA: \_\_\_\_\_ Date: \_\_\_\_\_

Resolution: \_\_\_\_\_ Disposition: \_\_\_\_\_ QA: N/C Closed: \_\_\_\_\_ Date: \_\_\_\_\_

NCR:		WORK ORDER NON-CONFORMANCE (NCR)						
DATE	STEP	Description of NC Section A	Corrective Action Section B			Verification Section C	Approval Chief Eng	Approval QC Inspector
			Initial Chief Eng	Action Description Chief Eng	Sign & Date			

**NOTE:** Date & initial all entries




W/O:		WORK ORDER CHANGES					
DATE	STEP	PROCEDURE CHANGE	By	Date	Qty	Approval Chief Eng / Prod Mgr	Approval QC Inspector

Part No: \_\_\_\_\_ PAR #: \_\_\_\_\_ Fault Category: \_\_\_\_\_ NCR: Yes No DQA: \_\_\_\_\_ Date: \_\_\_\_\_


Resolution: \_\_\_\_\_ Disposition: \_\_\_\_\_ QA: N/C Closed: \_\_\_\_\_ Date: \_\_\_\_\_

NCR:		WORK ORDER NON-CONFORMANCE (NCR)						
DATE	STEP	Description of NC Section A	Corrective Action Section B			Verification Section C	Approval Chief Eng	Approval QC Inspector
			Initial Chief Eng	Action Description Chief Eng	Sign & Date			


**NOTE:** Date & initial all entries

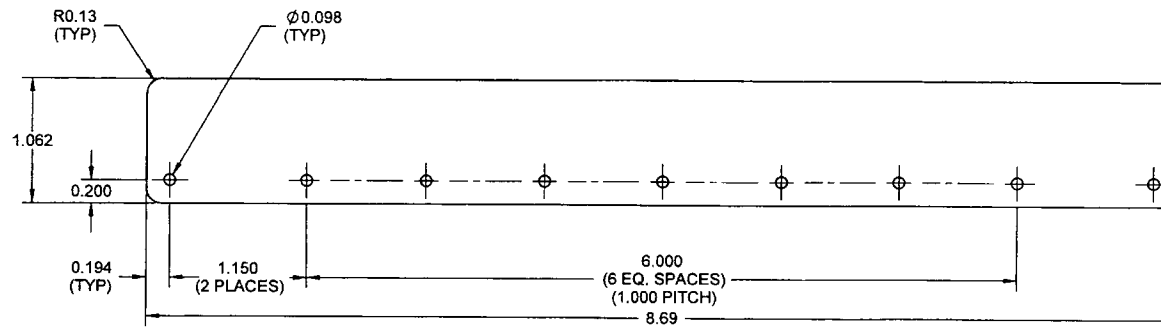

**D3245-5F FLAT PATTERN**

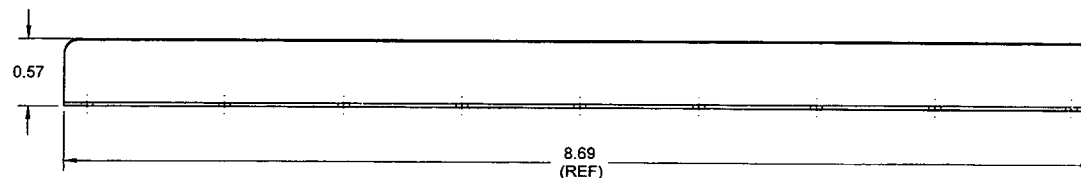

**D3245-5 BEND DETAIL**  
(MAKE FROM D3245-5F)

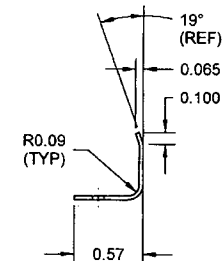

**RELEASED**  
07.10.23

- NOTES:**
- 1) MATERIAL: AISI 304/316 STAINLESS STEEL SHEET (0.032 THICK, REF)  
PER MIL-S-5019 (ANNEALED) 2B FINISH  
(REF. DART SPEC. M304S22GA)
  - 2) FINISH: NONE
  - 3) TOLERANCES: PER DART QSI 018 UNLESS OTHERWISE NOTED
  - 4) UNITS: INCHES UNLESS OTHERWISE NOTED
  - 5) BREAK SHARP EDGES: 0.005 TO 0.010 MAX
  - 6) IDENTIFICATION: N/A
  - 7) WEIGHT: 0.08 lbs

DESIGN	<del>7#</del>	<b>DART AEROSPACE LTD</b>	
DRAWN	<del>PH</del>	HAWKESBURY, ONTARIO, CANADA	
CHECKED	<del>PH</del>	DRAWING NO. <b>D3245</b>	REV. B
MFG. APPR.	<del>PH</del>		SHEET 6 OF 7
APPROVED	<del>PH</del>	TITLE <b>ACCESS PANEL ASSEMBLY</b>	SCALE 1:1
DE APPR.	<del>PH</del>		
DATE	<b>07.10.02</b>	<small>COPYRIGHT © 2004 BY DART AEROSPACE LTD THIS DOCUMENT IS PRIVATE AND CONFIDENTIAL AND IS SUPPLIED ON THE EXPRESS CONDITION THAT IT IS NOT TO BE USED FOR ANY PURPOSE OR COMMUNICATED TO ANY OTHER PERSON WITHOUT WRITTEN PERMISSION FROM DART AEROSPACE LTD.</small>	


W/O:		WORK ORDER CHANGES					
DATE	STEP	PROCEDURE CHANGE	By	Date	Qty	Approval Chief Eng / Prod Mgr	Approval QC Inspector

Part No: \_\_\_\_\_ PAR #: \_\_\_\_\_ Fault Category: \_\_\_\_\_ NCR: Yes No DQA: \_\_\_\_\_ Date: \_\_\_\_\_


Resolution: \_\_\_\_\_ Disposition: \_\_\_\_\_ QA: N/C Closed: \_\_\_\_\_ Date: \_\_\_\_\_

NCR:		WORK ORDER NON-CONFORMANCE (NCR)						
DATE	STEP	Description of NC Section A	Corrective Action Section B			Verification Section C	Approval Chief Eng	Approval QC Inspector
			Initial Chief Eng	Action Description Chief Eng	Sign & Date			

**NOTE:** Date & initial all entries

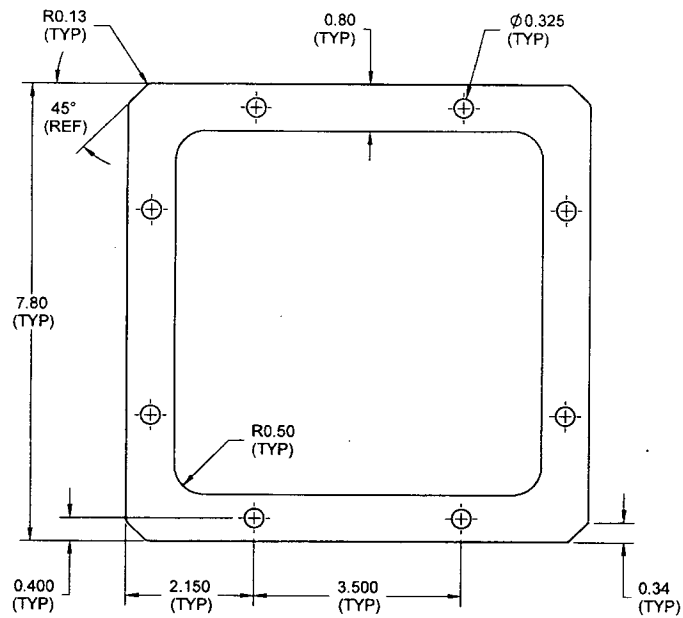

**D3245-7 GASKET**

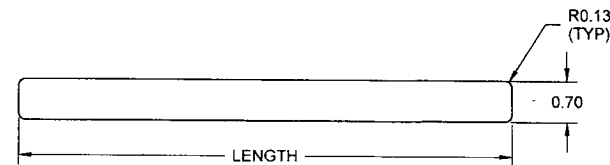

**D3245-X GASKET**

P/N	LENGTH
D3245-9	8.35
D3245-11	9.01
D3245-13	9.50

**RELEASED**  
07.10.02

**NOTES:**

- 1) MATERIAL: DURABLE BLACK GASKET, 0.035 THICK  
(PER MIL-A-7021C OR MIL-A-17472B OR MIL-G-12803A)
- 2) FINISH: NONE
- 3) TOLERANCES: PER DART QSI 018 UNLESS OTHERWISE NOTED
- 4) UNITS: INCHES UNLESS OTHERWISE NOTED
- 5) BREAK SHARP EDGES: N/A
- 6) IDENTIFICATION: N/A
- 7) WEIGHT: N/A

DESIGN	<i>[Signature]</i>	<b>DART AEROSPACE LTD</b>
DRAWN	<i>[Signature]</i>	HAWKESBURY, ONTARIO, CANADA
CHECKED	<i>[Signature]</i>	DRAWING NO. <b>D3245</b> REV. B
MFG. APPR.	<i>[Signature]</i>	SHEET 7 OF 7
APPROVED	<i>[Signature]</i>	TITLE <b>ACCESS PANEL ASSEMBLY</b> SCALE 1:2
DE APPR.	<i>[Signature]</i>	
DATE	07.10.02	

COPYRIGHT © 2004 BY DART AEROSPACE LTD  
THIS DOCUMENT IS PRIVATE AND CONFIDENTIAL AND IS SUPPLIED ON THE EXPRESS CONDITION THAT IT IS NOT TO BE USED FOR ANY PURPOSE OR COPIED OR COMMUNICATED TO ANY OTHER PERSON WITHOUT WRITTEN PERMISSION FROM DART AEROSPACE LTD.

W/O:		WORK ORDER CHANGES					
DATE	STEP	PROCEDURE CHANGE	By	Date	Qty	Approval Chief Eng / Prod Mgr	Approval QC Inspector

Part No: \_\_\_\_\_ PAR #: \_\_\_\_\_ Fault Category: \_\_\_\_\_ NCR: Yes No DQA: \_\_\_\_\_ Date: \_\_\_\_\_

Resolution: \_\_\_\_\_ Disposition: \_\_\_\_\_ QA: N/C Closed: \_\_\_\_\_ Date: \_\_\_\_\_

NCR:		WORK ORDER NON-CONFORMANCE (NCR)						
DATE	STEP	Description of NC Section A	Corrective Action Section B			Verification Section C	Approval Chief Eng	Approval QC Inspector
			Initial Chief Eng	Action Description Chief Eng	Sign & Date			

**NOTE:** Date & initial all entries